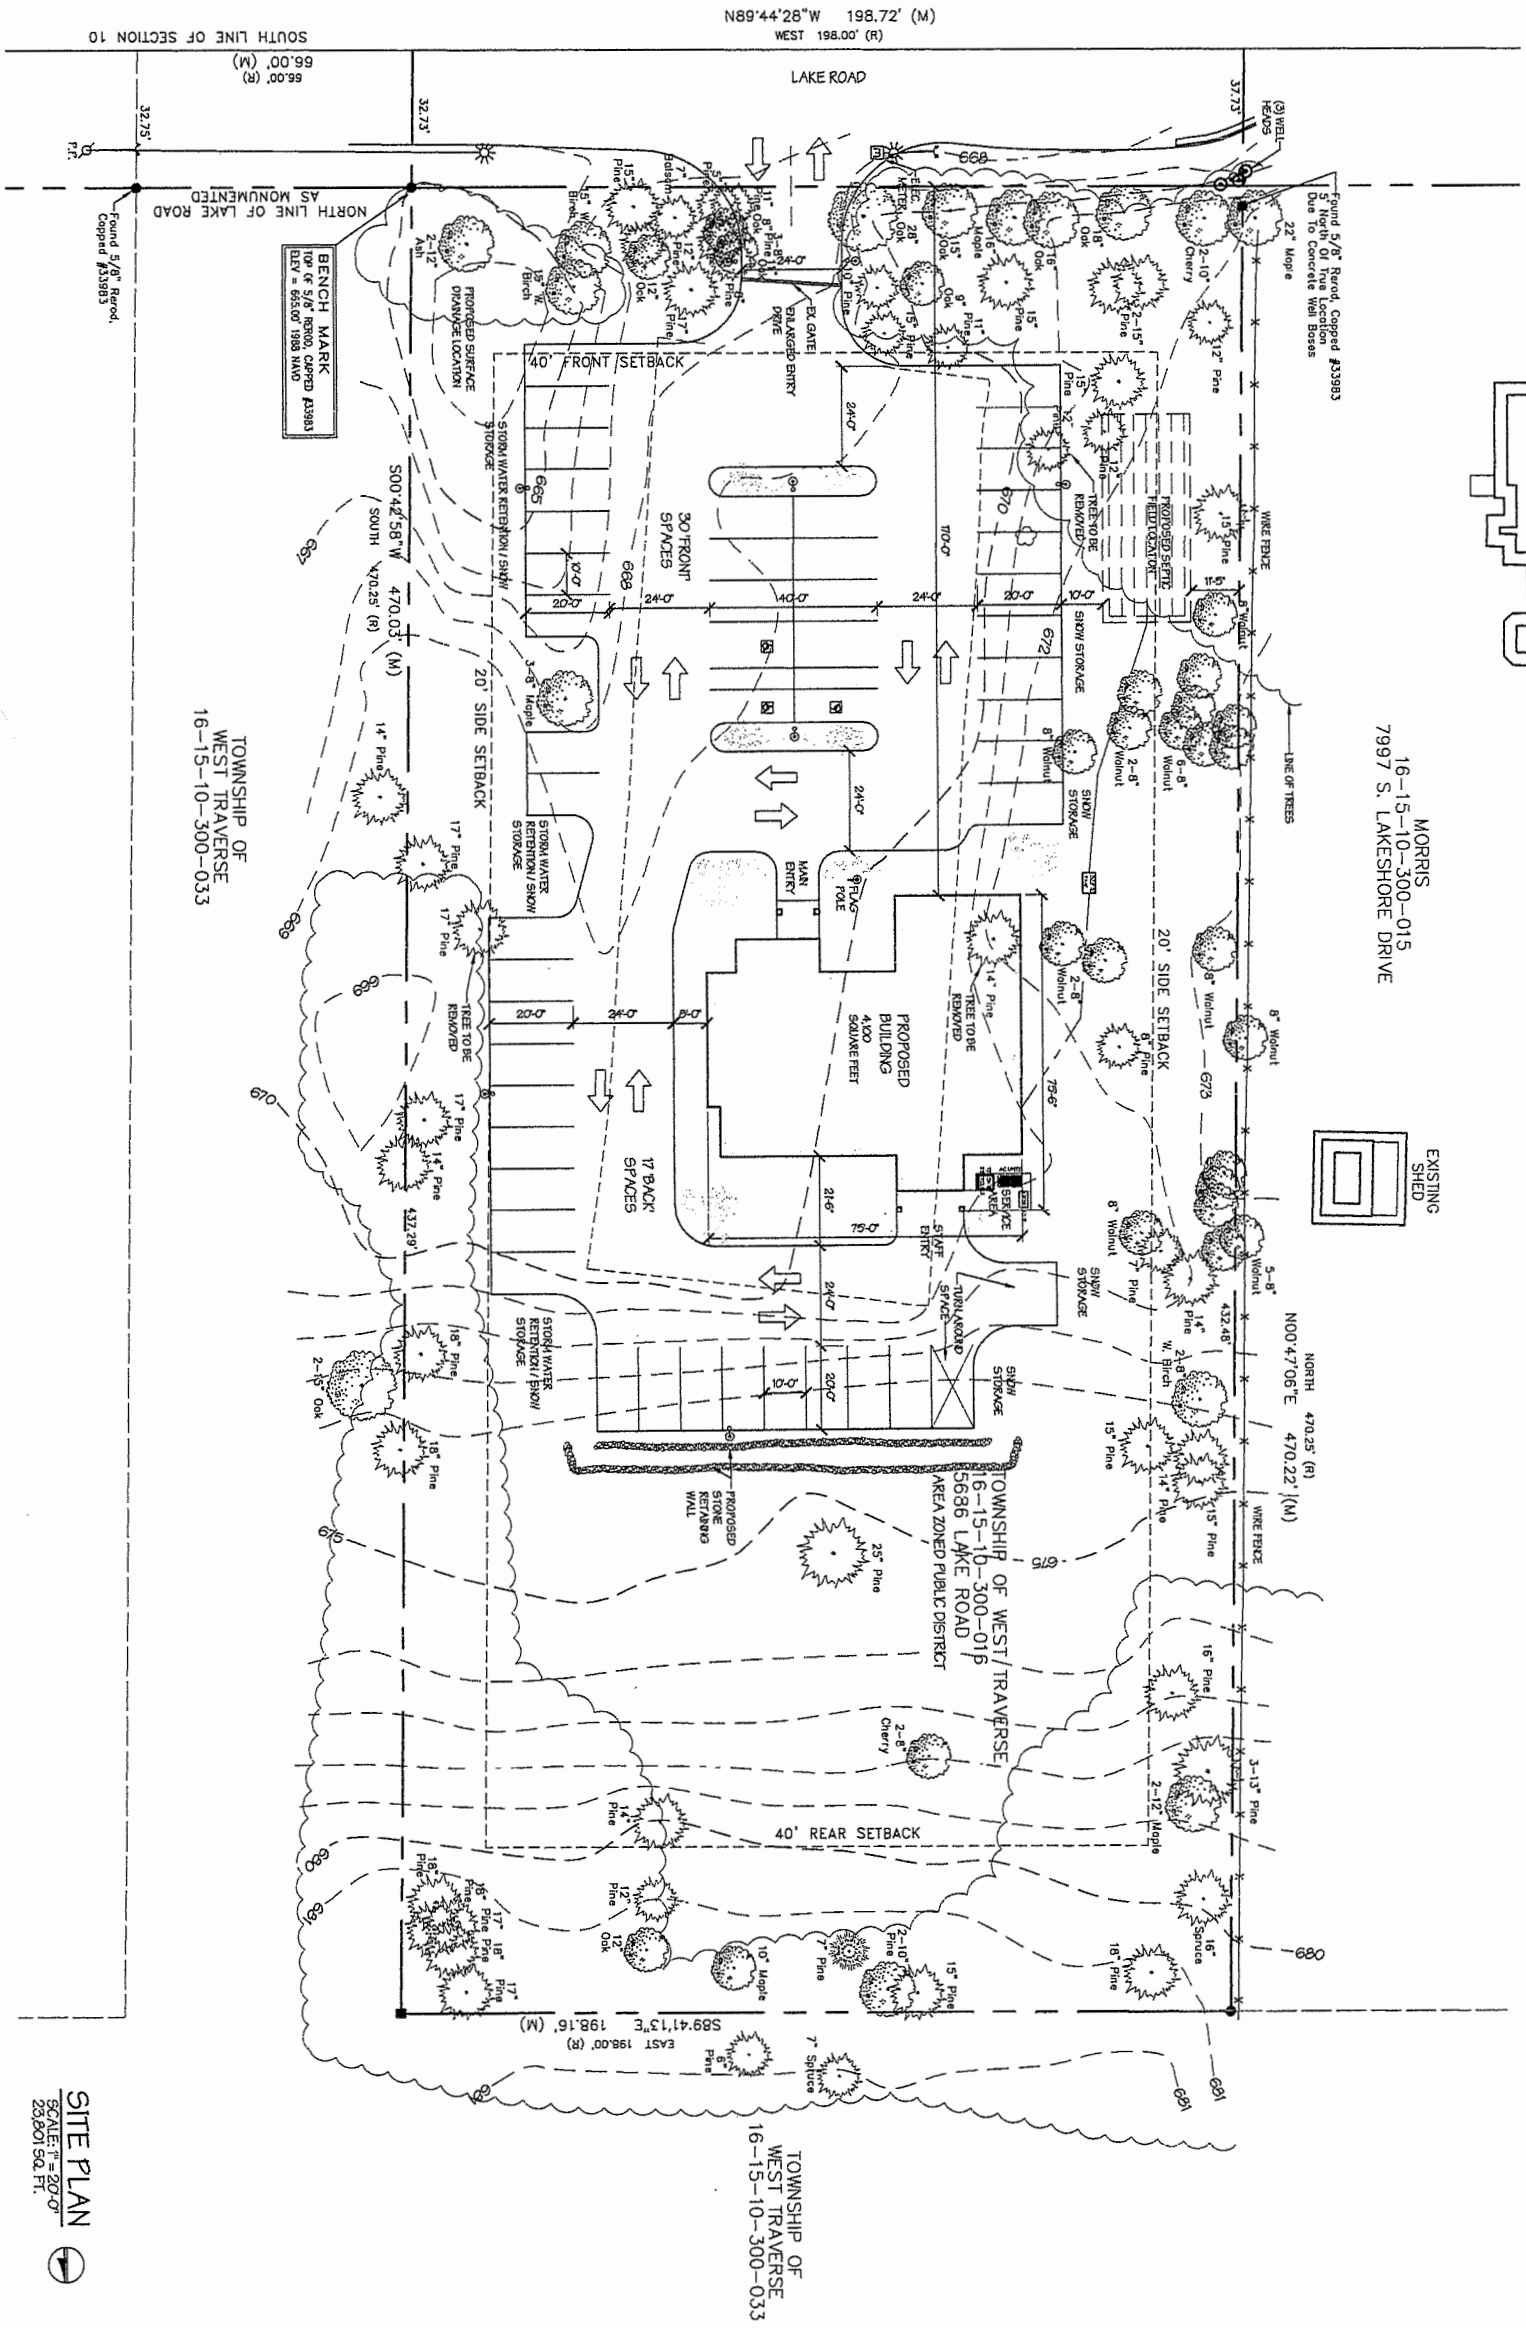


SITE PLAN

SCALE: 1" = 20'-0"
23,801 SQ. FT.

NOT FOR CONSTRUCTION

COPYRIGHT 2026, ALL RIGHTS RESERVED BY ELAINE KEISER ARCHITECT, INC. NOT TO BE COPIED OR REPRODUCED WITHOUT WRITTEN PERMISSION.

DRN BY: JRS
REV. BY: EMK
DATE: 2-6-2026
PROJECT NO: 25-11-555

PROJECT: WEST TRAVERSE TOWNSHIP NEW HALL
OWNERS: WEST TRAVERSE TOWNSHIP

LOCATION: 5686 LAKE RD HARBOR SPRINGS, MI 49740
TYPE: NEW CONSTRUCTION

REVISION DATE:

MICHIGAN ARCHITECT LICENSE NO. 45879 EXPIRES 10-19-2027


DRAWINGS NOT FOR PERMIT WITHOUT SEAL AND SIGNATURE BELOW

elaine-keiser ARCHITECT, INC.
2076 M-119 • Petoskey, MI • 49770
231.439.0472 • ekarchitect.com

SHEET NO. A1.1

Allow 50 ft Bldg
23 FOI Parking lot
2/6/26

2/6/26

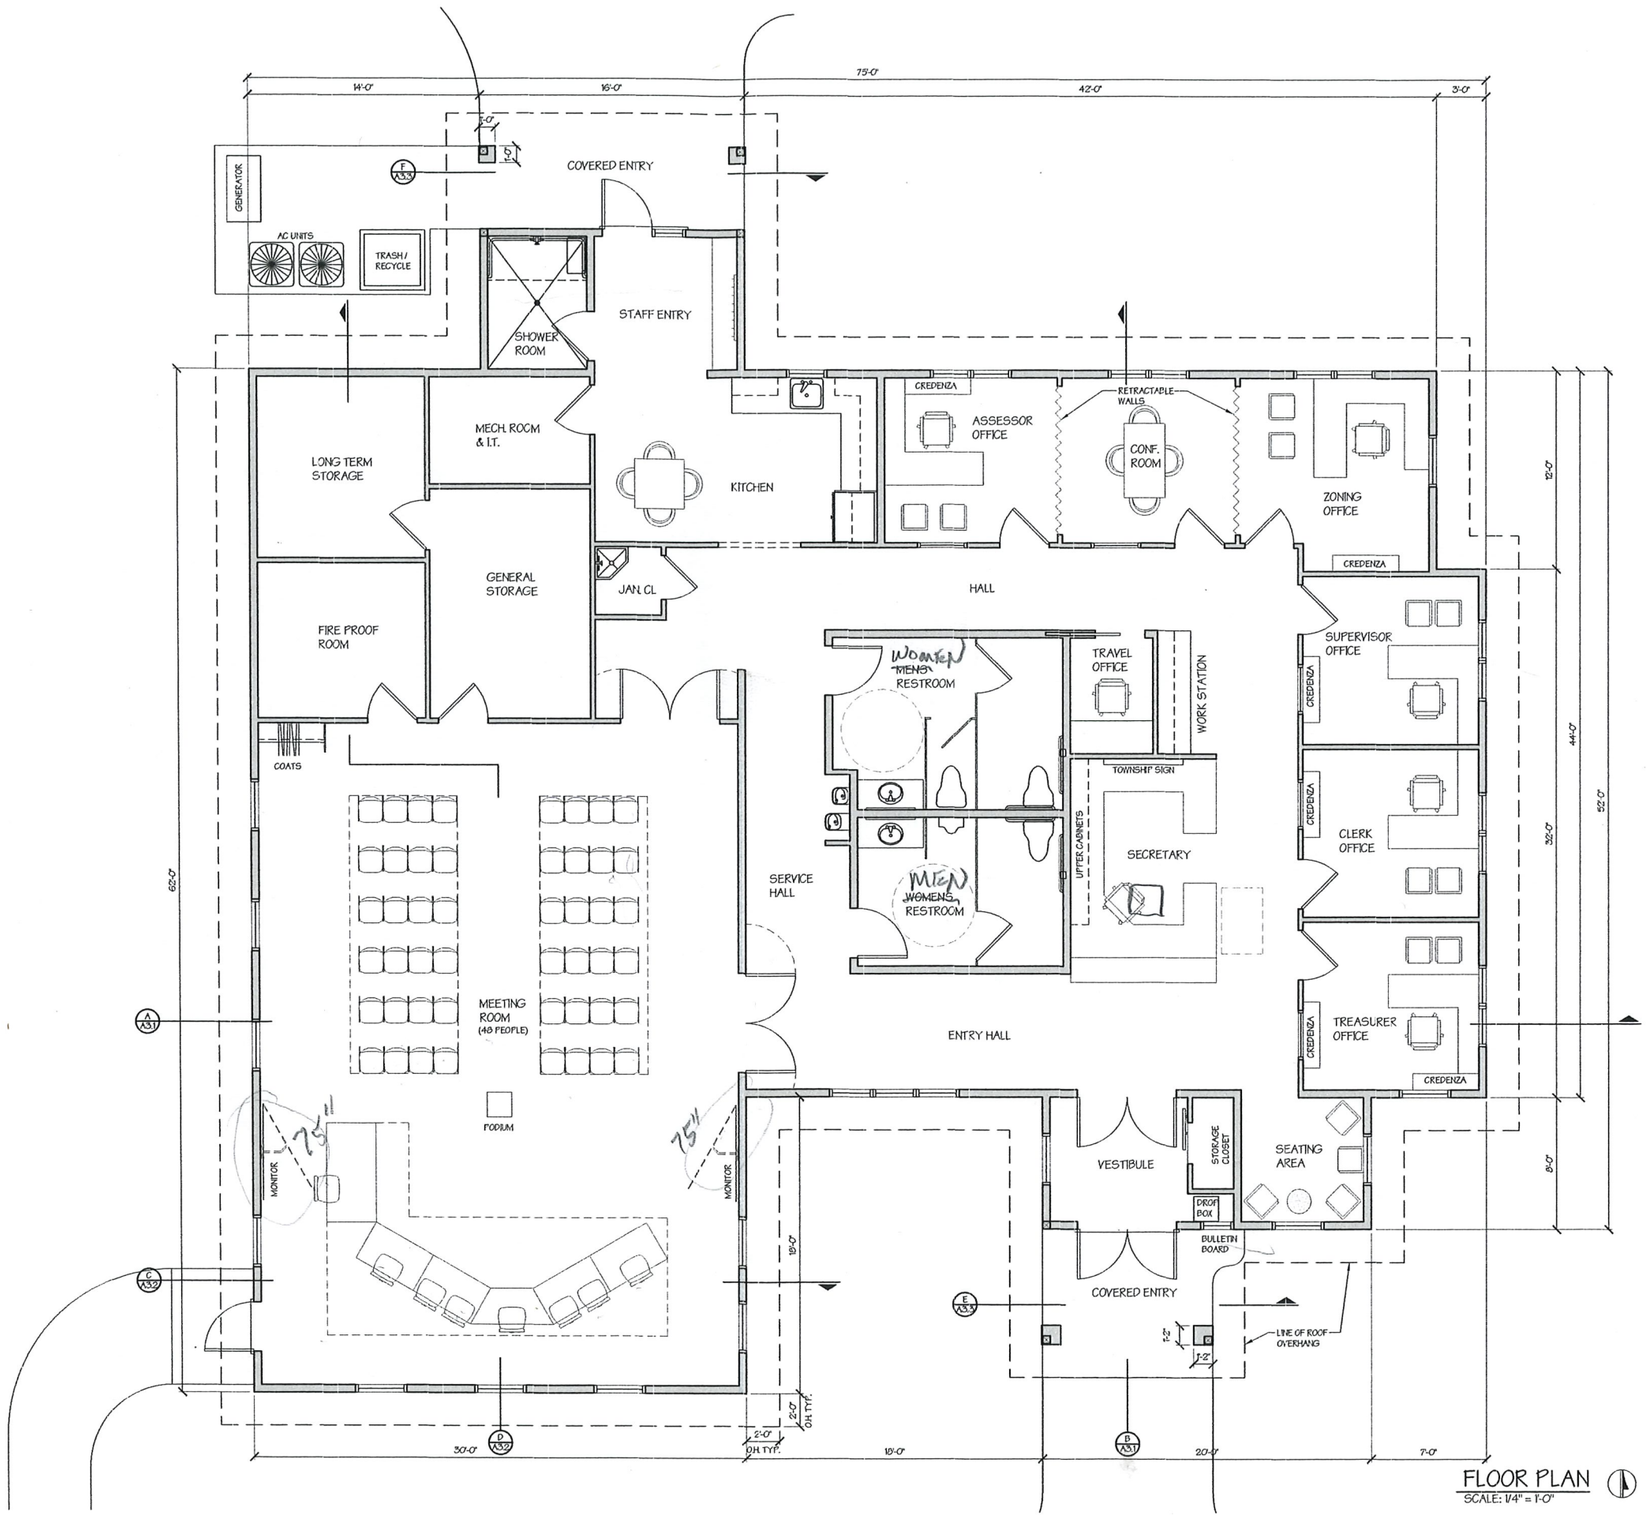

FLOOR PLAN
SCALE: 1/4" = 1'-0"

NOT FOR CONSTRUCTION

COPYRIGHT 2026, ALL RIGHTS RESERVED BY ELAINE KEISER ARCHITECT, INC. NOT TO BE COPIED OR REPRODUCED WITHOUT WRITTEN PERMISSION.

DRN BY: JRS
REV. BY: EMK
DATE: 2-6-2026
PROJECT NO. 25-11-555

PROJECT
WEST TRAVERSE TOWNSHIP
NEW HALL

OWNER
WEST TRAVERSE TOWNSHIP

LOCATION
5984 LAKE RD
HARBOR SPRINGS, MI
49740

TYPE
NEW CONSTRUCTION


REVISION	DATE

MICHIGAN ARCHITECT
LICENSE NO. 458719
EXPIRES 10-19-2027

DRAWINGS NOT FOR PERMIT WITHOUT SEAL AND SIGNATURE BELOW

elaine-keiser
ARCHITECT, INC.
2076 M-119 • Petoskey, MI • 49770
231.439.0472 • ekarchitect.com

SHEET NO.
A2.1

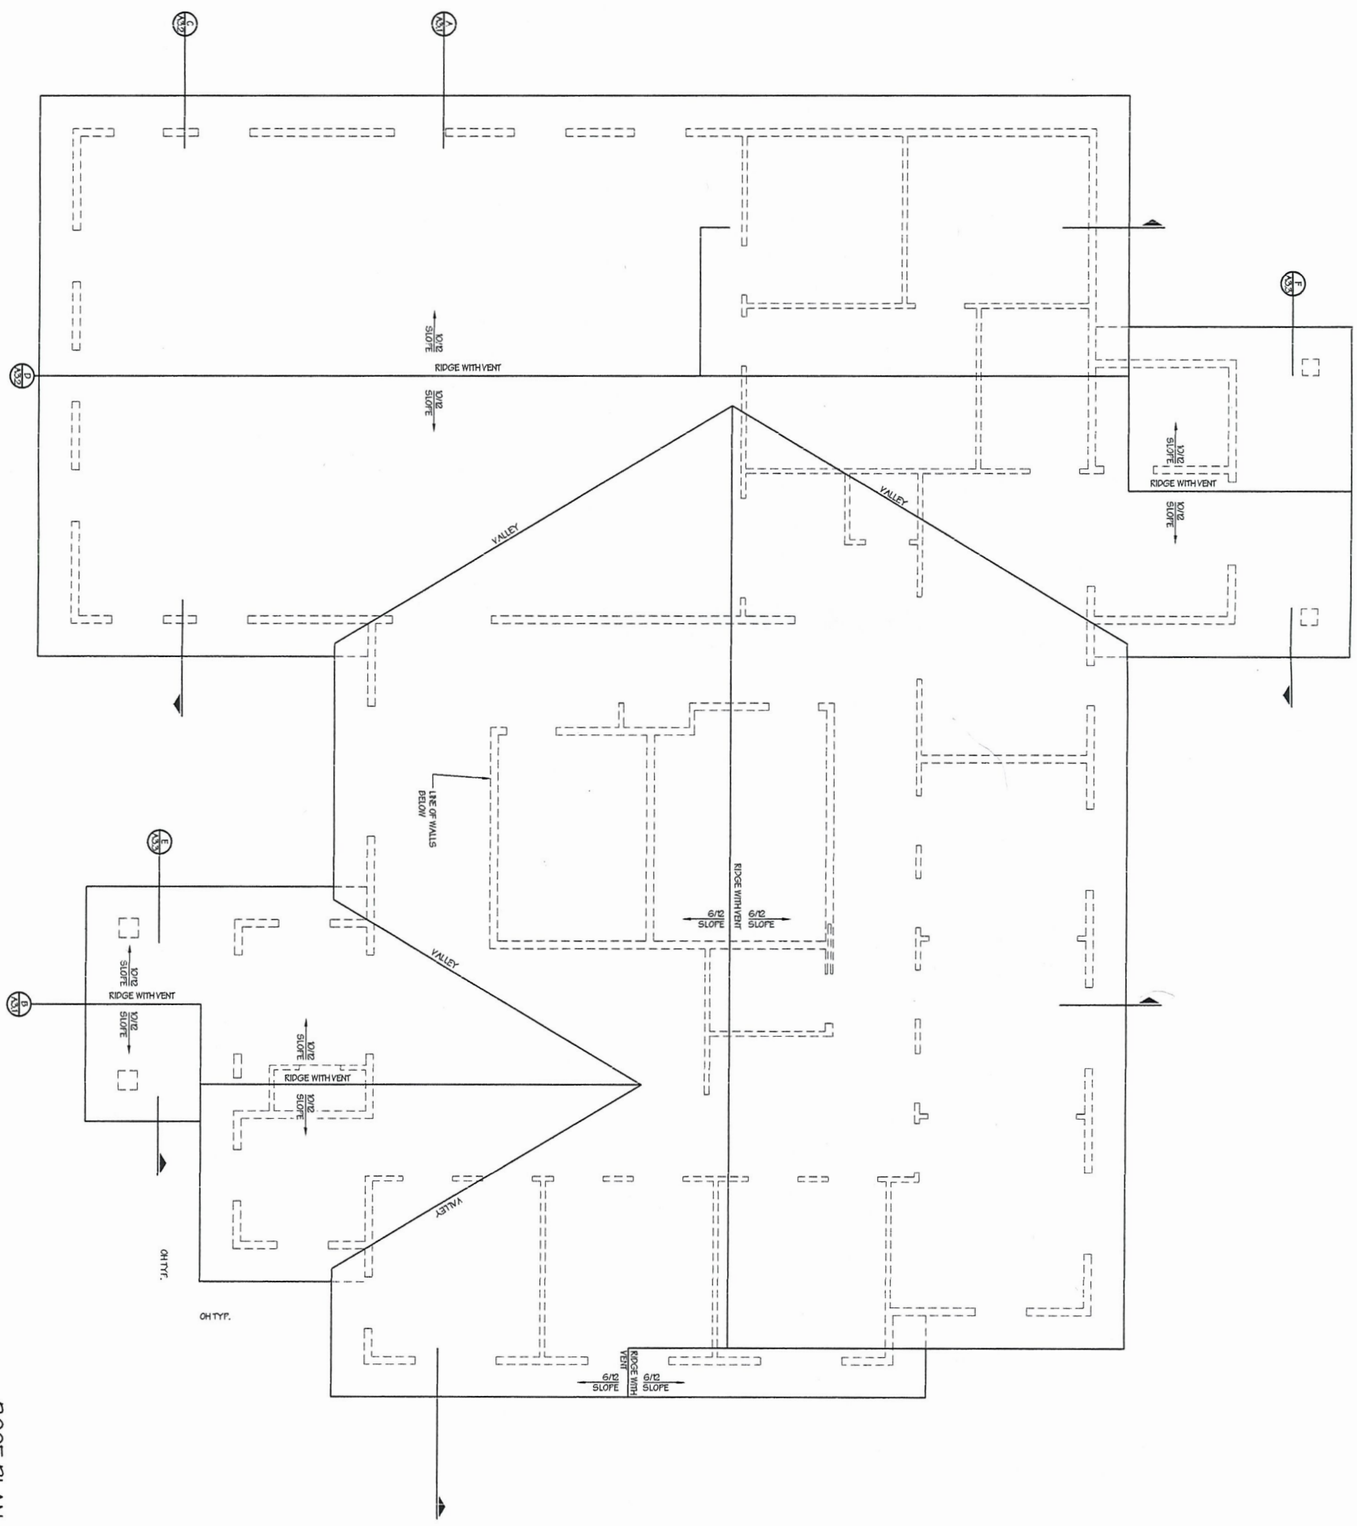

ROOF PLAN
SCALE: 1/4" = 1'-0"

NOT FOR CONSTRUCTION


COPYRIGHT 2026, ALL RIGHTS RESERVED BY ELAINE KEISER ARCHITECT, INC. NOT TO BE COPIED OR REPRODUCED WITHOUT WRITTEN PERMISSION.

SHEET NO A2.2	DRN BY: JRS REV. BY: EMK DATE: 2-6-2026 PROJECT NO: 25-11-555	PROJECT: WEST TRAVERSE TOWNSHIP NEW HALL OWNER: WEST TRAVERSE TOWNSHIP	LOCATION: 5686 LAKE RD HARBOR SPRINGS, MI 49740 TYPE: NEW CONSTRUCTION	REVISION DATE:	MICHIGAN ARCHITECT LICENSE NO. 45879 EXPIRES 10-19-2027 DRAWINGS NOT FOR PERMIT WITHOUT SEAL AND SIGNATURE BELOW


elaine•keiser
ARCHITECT, INC.
2076 M-119• Petoskey, MI• 49770
231.439.0472• ekarchitect.com

2/6/26

2/6/26

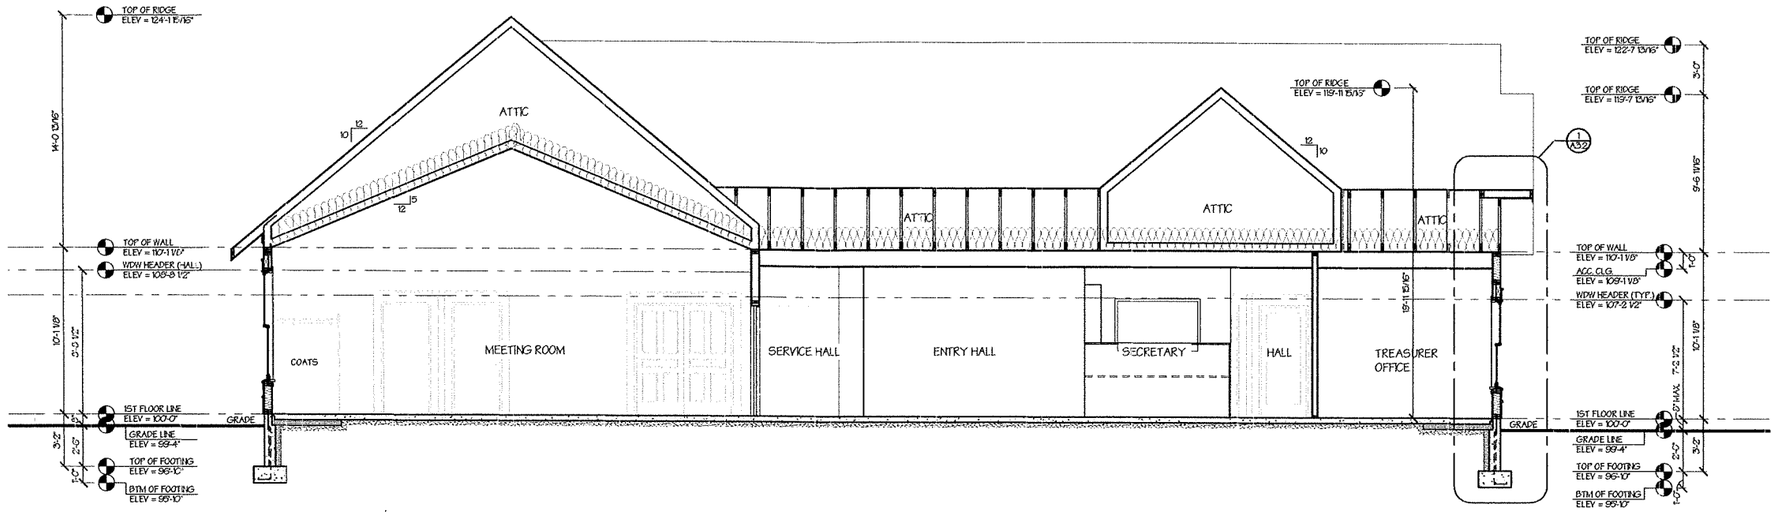

A BUILDING SECTION
SCALE: 1/4" = 1'-0"

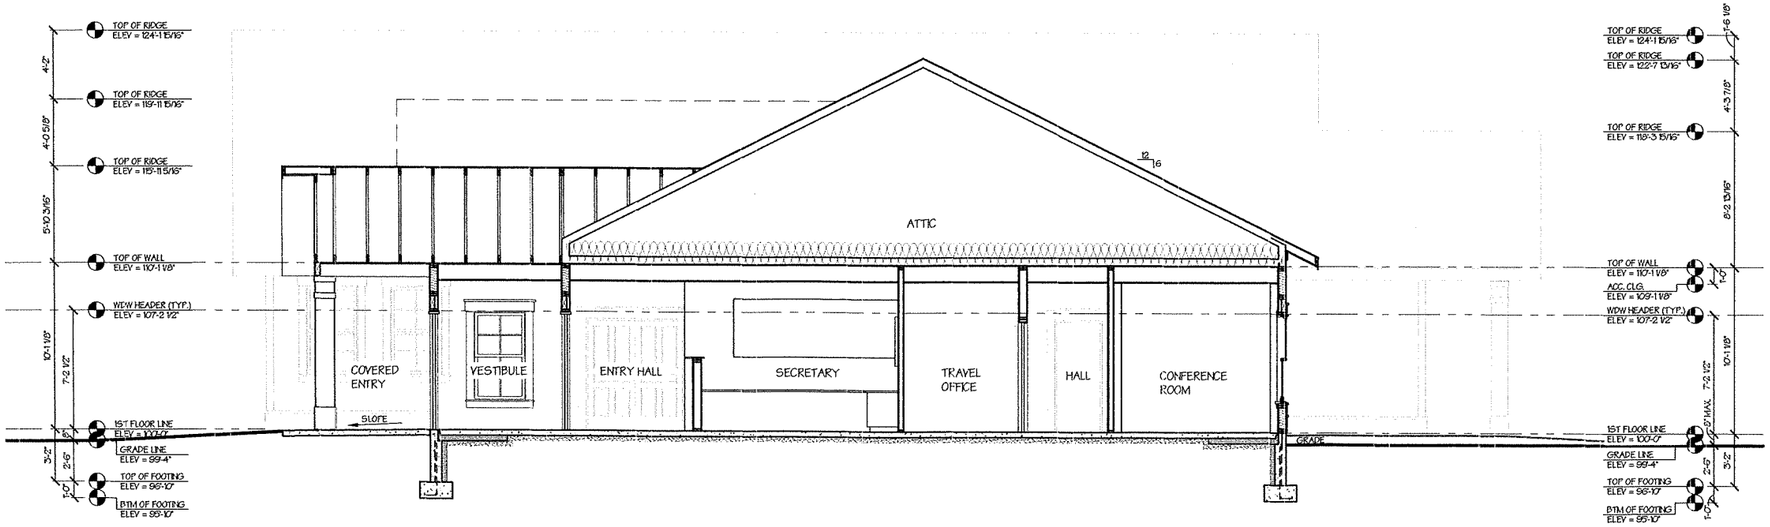

B BUILDING SECTION
SCALE: 1/4" = 1'-0"

elaine•keiser
ARCHITECT, INC.
2076 M-119• Petoskey, MI• 49770
231.439.0472• ekarchitect.com

NOT FOR CONSTRUCTION

COPYRIGHT 2026, ALL RIGHTS RESERVED BY ELAINE KEISER ARCHITECT, INC. NOT TO BE COPIED OR REPRODUCED WITHOUT WRITTEN PERMISSION

DRN BY: JKS
REV. BY: EMK
DATE: 2-6-2026
PROJECT NO. 25-11-555

PROJECT: WEST TRAVERSE TOWNSHIP NEW HALL
LOCATION: 5686 LAKE RD HARBOR SPRINGS, MI 49740
OWNER: WEST TRAVERSE TOWNSHIP
TYPE: NEW CONSTRUCTION


REVISION	DATE

MICHIGAN ARCHITECT LICENSE NO 4508719 EXPIRES 10-19-2027


DRAWINGS NOT FOR PERMIT WITHOUT SEAL AND SIGNATURE BELOW

SHEET NO.
A3.1


2/6/26

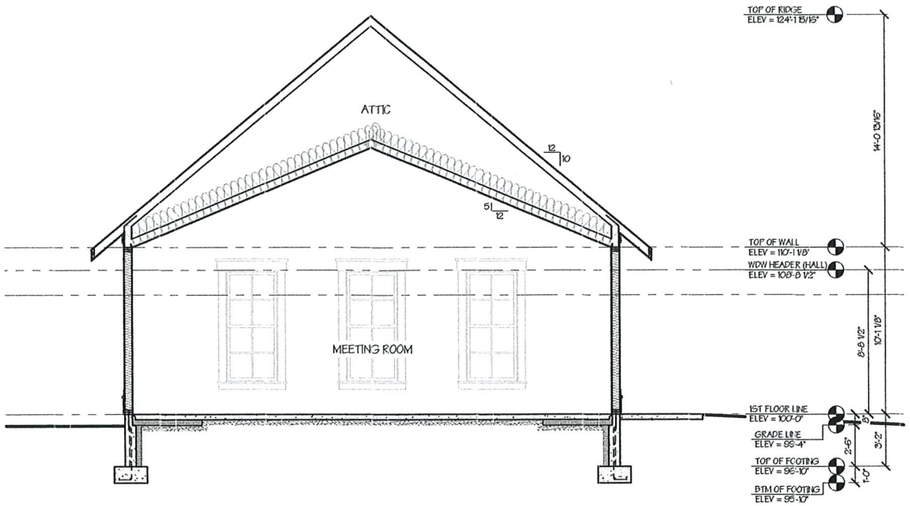

C BUILDING SECTION
SCALE: 1/4" = 1'-0"

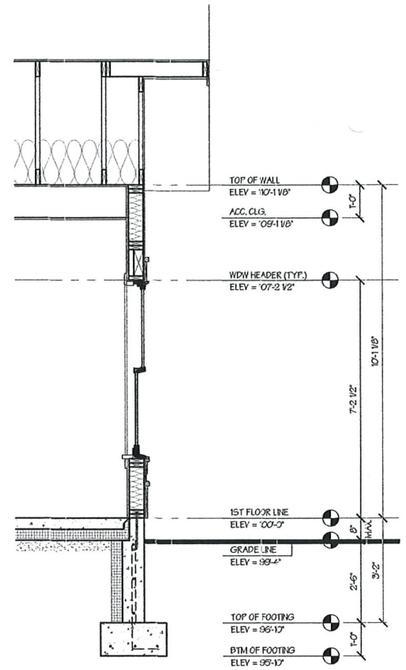

1 TYPICAL WALL SECTION
SCALE: 1/2" = 1'-0"

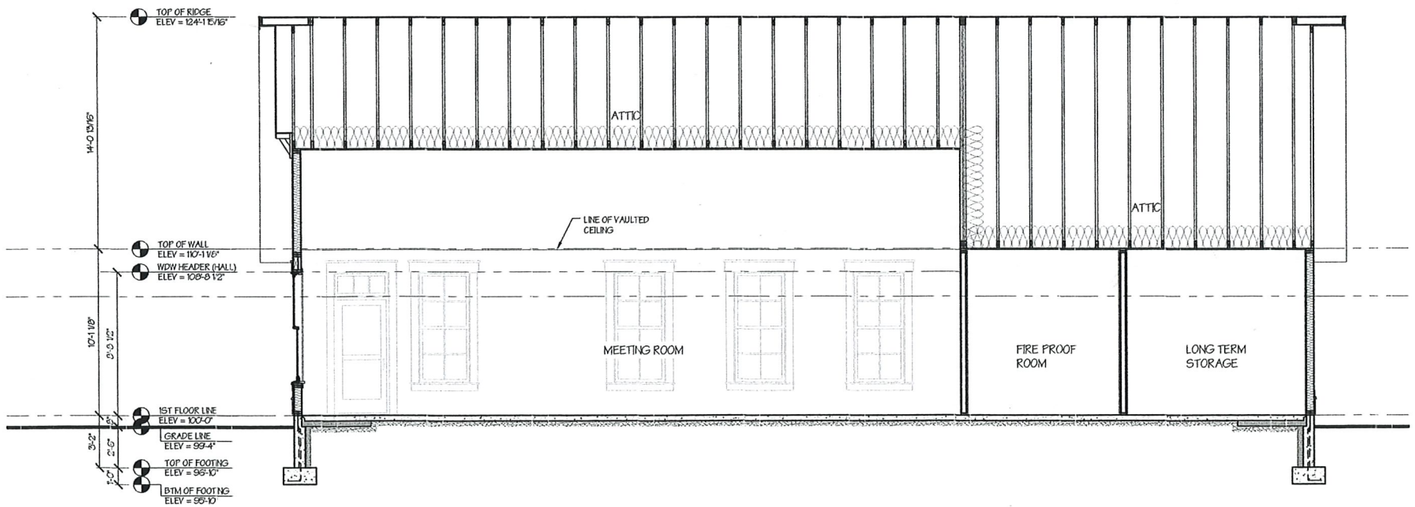

D BUILDING SECTION
SCALE: 1/4" = 1'-0"

NOT FOR CONSTRUCTION

COPYRIGHT 2026, ALL RIGHTS RESERVED BY ELAINE KEISER ARCHITECT, INC. NOT TO BE COPIED OR REPRODUCED WITHOUT WRITTEN PERMISSION.

DRN BY: JRS
REV. BY: EMK
DATE: 2-6-2026
PROJECT NO: 25 11 555

PROJECT
WEST TRAVERSE TOWNSHIP
NEW HALL

OWNERS
WEST TRAVERSE TOWNSHIP

LOCATION
5886 LAKE RD
HARBOR SPRINGS, MI
49740

TYPE:
NEW CONSTRUCTION


REVISION	DATE:

MICHIGAN ARCHITECT
LICENSE NO. 45879
EXPIRES 10-19-2027


DRAWINGS NOT FOR PERMIT WITHOUT SEAL AND SIGNATURE BELOW

elaine-keiser
ARCHITECT, INC.
2076 M-119 • Petoskey, MI • 49770
231.439.0472 • ekarchitect.com

SHEET NO.
A3.2

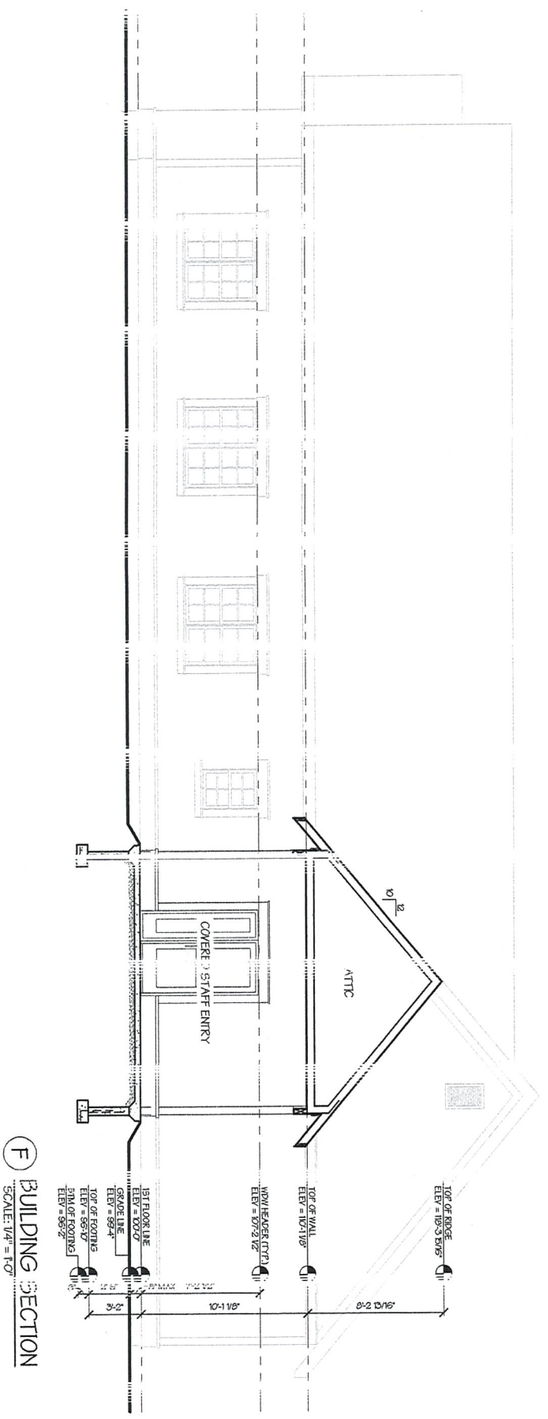

F BUILDING SECTION
SCALE: 1/4" = 1'-0"

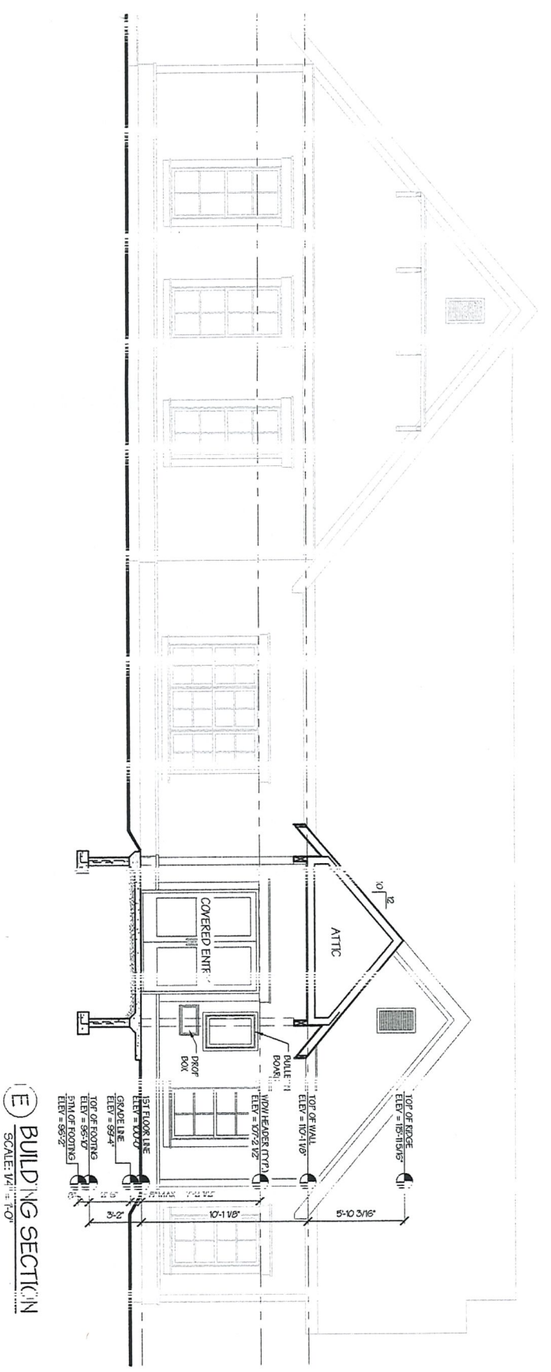

E BUILDING SECTION
SCALE: 1/4" = 1'-0"

NOT FOR CONSTRUCTION

COPYRIGHT 2026, ALL RIGHTS RESERVED BY ELAINE KEISER ARCHITECT, INC. NOT TO BE COPIED OR REPRODUCED WITHOUT WRITTEN PERMISSION.

DRN BY: JRS
REV. BY: EMK
DATE: 2/6/2026
PROJECT NO: 25-11-555

PROJECT:
WEST TRAVERSE TOWNSHIP
NEW HALL

OWNER:
WEST TRAVERSE TOWNSHIP

LOCATION
5686 LAKE RD
HARBOR SPRINGS, MI
49740

TYPE:
NEW CONSTRUCTION

REVISION	DATE

MICHIGAN ARCHITECT
LICENSE NO. 45879
EXPIRES 10-19-2027


DRAWINGS NOT FOR PERMIT WITHOUT SEAL AND SIGNATURE BELOW

elaine•keiser
ARCHITECT, INC.
2076 M-119• Petoskey, MI• 49770
231.439.0472• ekarchitect.com


SHEET NO
A-3.3

2/6/26

2/6/26

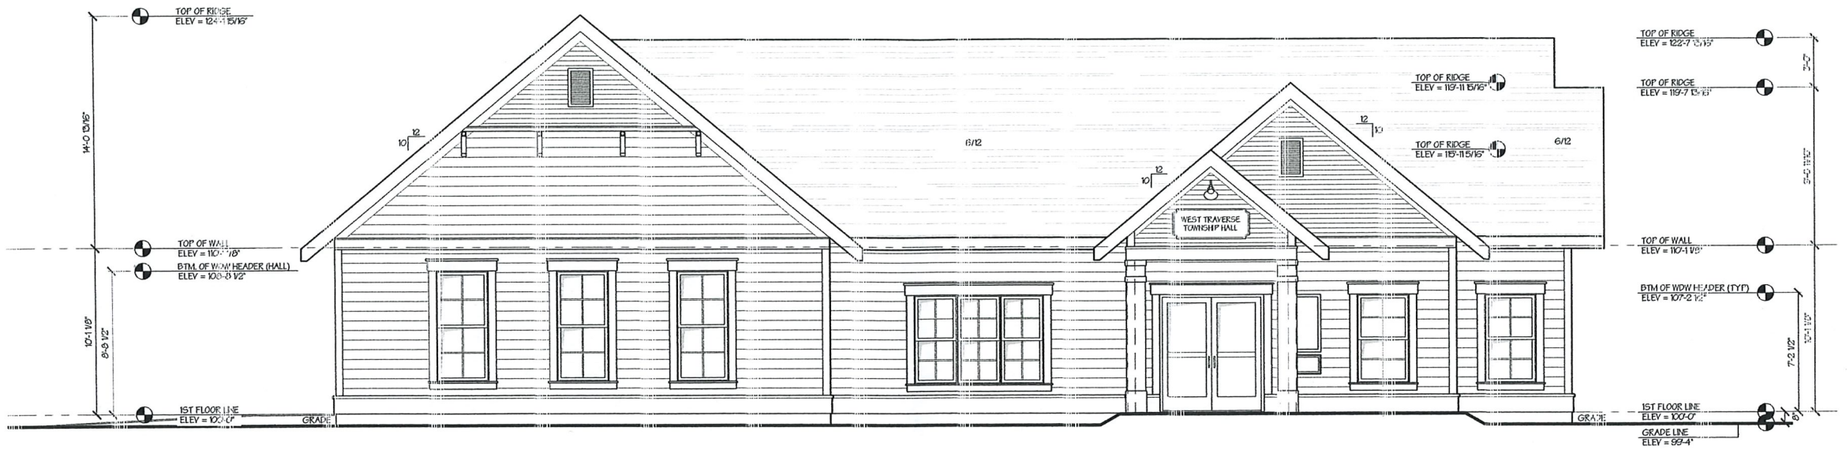

SOUTH ELEVATION
SCALE: 1/4" = 1'-0"

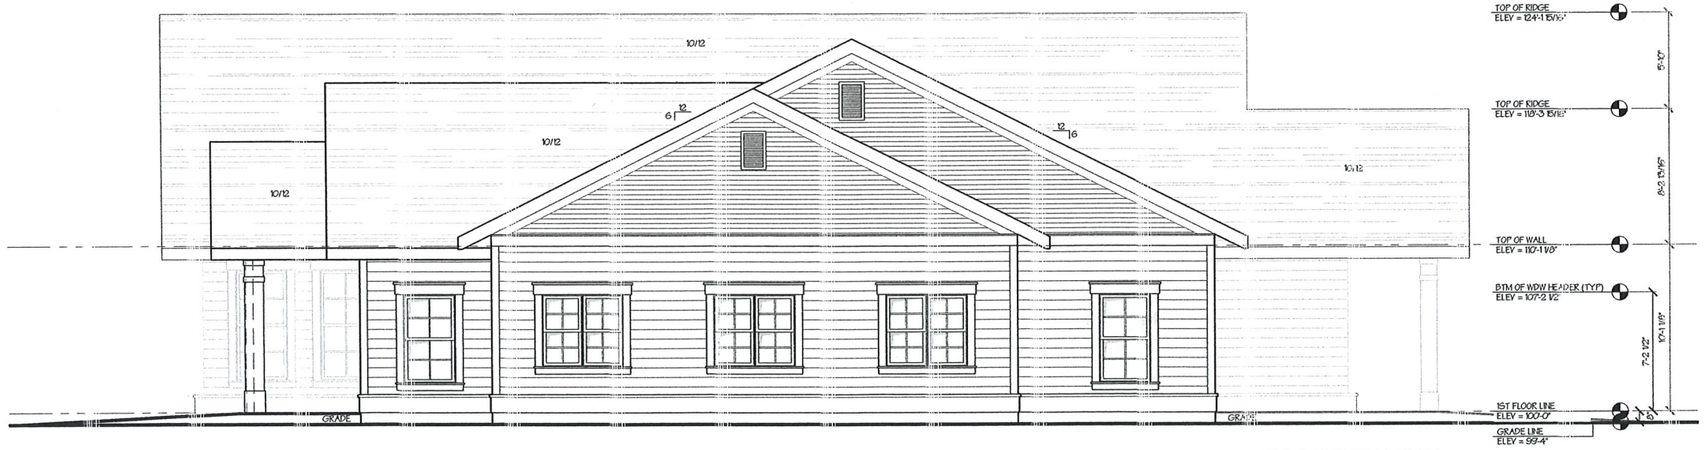

EAST ELEVATION
SCALE: 1/4" = 1'-0"

elaine-keiser
ARCHITECT, INC.
2076 M-119 • Petoskey, MI • 49770
231.439.0472 • ekarchitect.com

MICHIGAN ARCHITECT
LICENSE NO. 45879
EXPIRES 10-19-2027

DRAWINGS NOT FOR PERMIT WITHOUT SEAL AND SIGNATURE BELOW

REVISION	DATE

PROJECT:
WEST TRAVERSE TOWNSHIP
NEW HALL

LOCATION
5686 LAKE RD
HARBOR SPRINGS, MI
49740

OWNER:
WEST TRAVERSE TOWNSHIP

TYPE:
NEW CONSTRUCTION

DRN BY: JRS

REV. BY: EMK

DATE: 2-6-2026


PROJECT NO.
25-11-555

SHEET NO.
A3.4

NOT FOR CONSTRUCTION

COPYRIGHT 2026, ALL RIGHTS RESERVED BY ELAINE KEISER ARCHITECT, INC. NOT TO BE COPIED OR REPRODUCED WITHOUT WRITTEN PERMISSION.

2/6/26

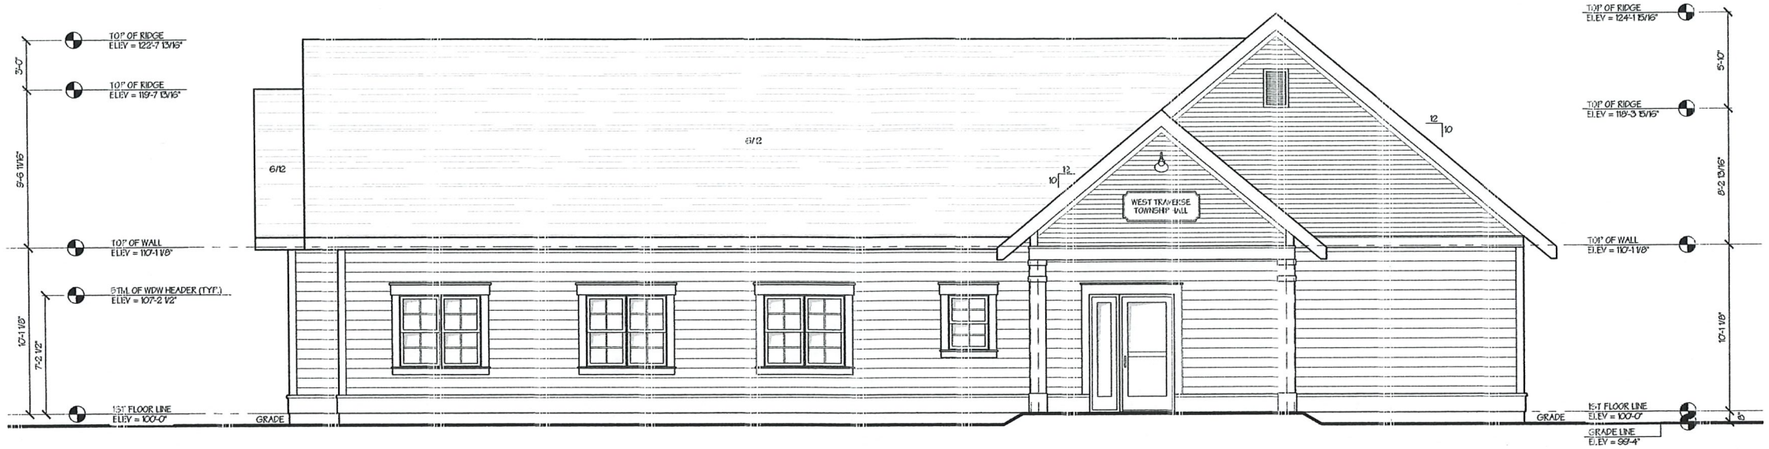

NORTH ELEVATION
SCALE: 1/4" = 1'-0"



WEST ELEVATION
SCALE: 1/4" = 1'-0"

NOT FOR CONSTRUCTION
COPYRIGHT 2026, ALL RIGHTS RESERVED BY ELAINE KEISER ARCHITECT, INC. NOT TO BE COPIED OR REPRODUCED WITHOUT WRITTEN PERMISSION

DRN BY: JRS
REV. BY: EMK
DATE: 2-6-2026
PROJECT NO: 25-11-555

PROJECT:
WEST TRAVERSE TOWNSHIP
NEW HALL

OWNERS
WEST TRAVERSE TOWNSHIP

LOCATION
5886 LAKE RD
HARBOR SPRINGS, MI
49740

TYPE
NEW CONSTRUCTION

REVISION	DATE

MICHIGAN ARCHITECT
LICENSE NO. 45979
EXPIRES 10-19-2027

DRAWINGS NOT FOR PERMIT WITHOUT SEAL AND SIGNATURE BELOW

elaine-keiser
ARCHITECT, INC.
2076 M-119 • Petoskey, MI • 49770
231.439.0472 • ekarchitect.com

SHEET NO.
A3.5